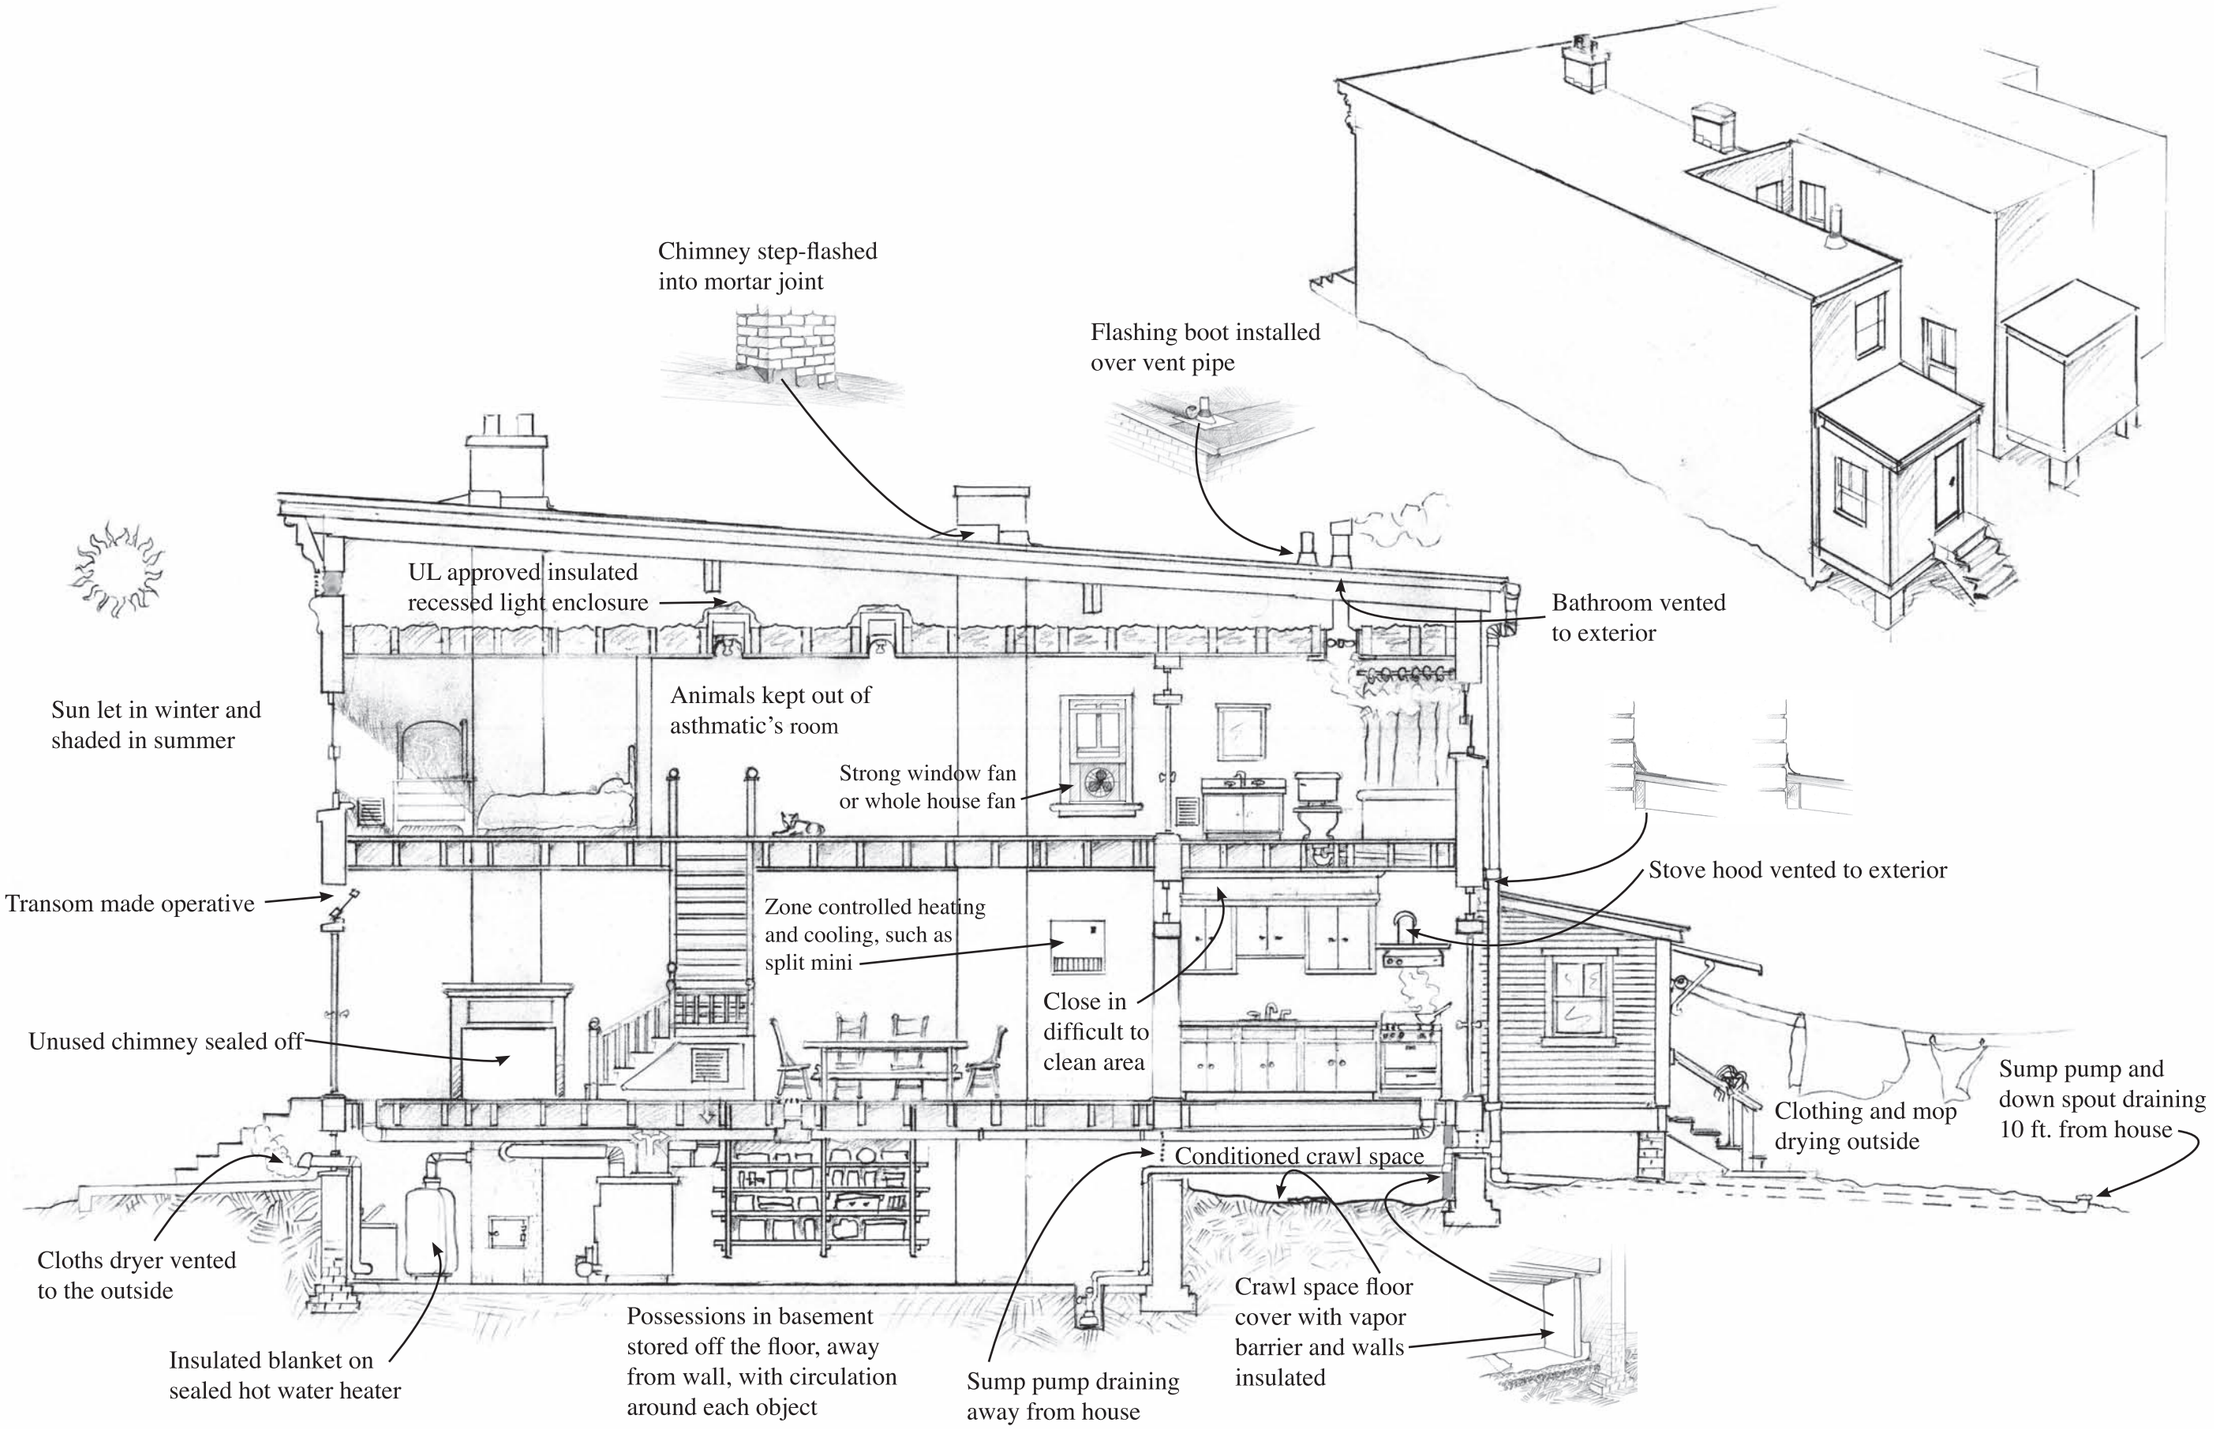
Chimney step-flashed into mortar joint
Flashing boot installed over vent pipe
UL approved insulated recessed light enclosure
Bathroom vented to exterior
Sun let in winter and shaded in summer
Animals kept out of asthmatic's room
Strong window fan or whole house fan
Stove hood vented to exterior
Transom made operative
Zone controlled heating and cooling, such as split mini
Close in difficult to clean area
Unused chimney sealed off
Sump pump and down spout draining 10 ft. from house
Clothing and mop drying outside
Conditioned crawl space
Cloths dryer vented to the outside
Crawl space floor cover with vapor barrier and walls insulated
Possessions in basement stored off the floor, away from wall, with circulation around each object
Insulated blanket on sealed hot water heater
Sump pump draining away from house